NOTES:

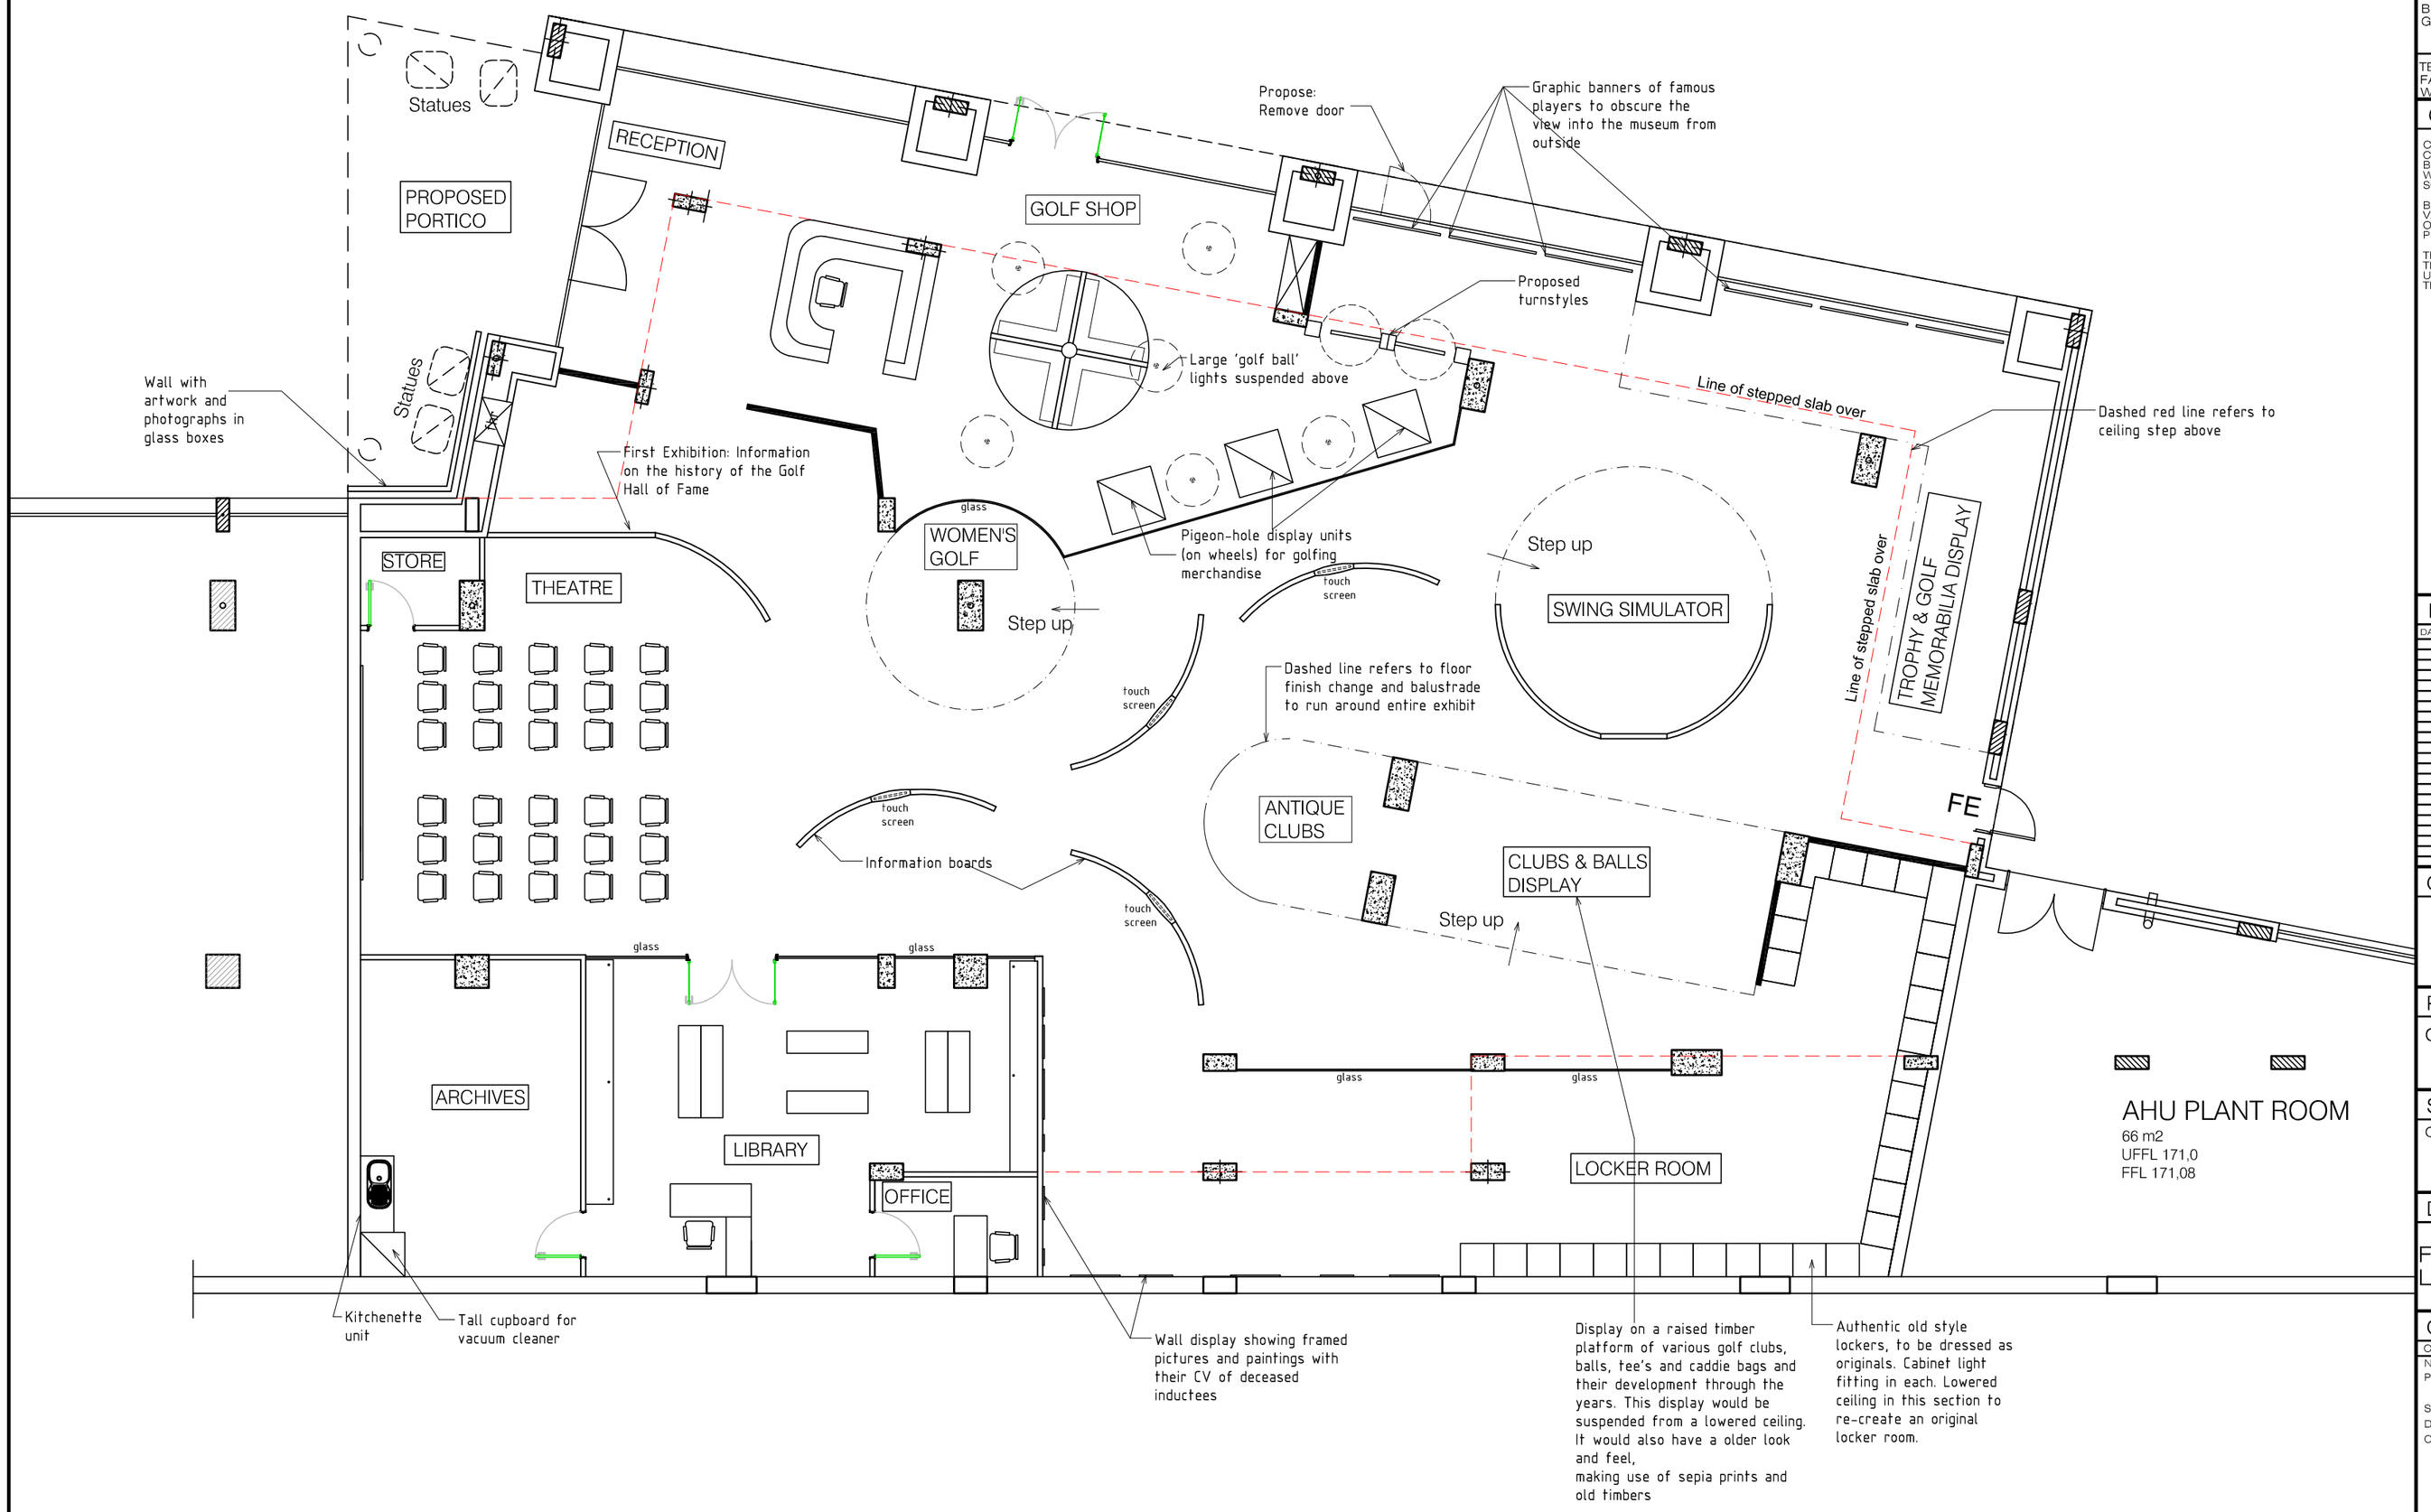

SHEET NO.	REVISION
201	1

bbr spaceplanning | interiordesign

HEAD OFFICE (JHB)

MEDSCHEME PARK
10 MUSWELL RD
BRYANSTON
GAUTENG

P.O. Box 2961
Witkoppen
2068
www.bbrdesign.co.za
design@bbrdesign.co.za

TEL +27 (0) 11 - 510 2020
FAX +27 (0) 11 - 463 9045
WEB www.bbrdesign.co.za

GENERAL NOTES

CONTRACTORS AND SUB-CONTRACTORS ARE TO CHECK ALL SITE DIMENSIONS AND LEVELS BEFORE COMMENCING WITH WORK. WRITTEN DIMENSIONS TAKE PREFERENCE OVER SCALED DIMENSIONS.

BBR DESIGN IS TO BE NOTIFIED OF ANY VARIATIONS THAT THIS DRAWING ILLISTRATES OR IF ANY UNCERTAINTY OR DOUBT EXISTS PRIOR TO COMMENCEMENT OF ANY WORK

THIS SHEET AND ALL DRAWING SHOWN HEREIN ARE THE COPYRIGHT OF BBR DESIGN AND NOT BE USED FOR ANY PURPOSE WHATSOEVER WITHOUT THE WRITTEN APPROVAL OF BBR DESIGN.

REVISIONS

DATE	NO.	DESCRIPTION

CLIENT

PROJECT
Golf Hall of Fame

SITE
George

DRAWING TITLE
FURNITURE & EQUIPMENT LAYOUT

CLIENT APPROVAL
CLIENT REPRESENTATIVE:
NAME :
POSITION :
SIGNATURE :
DATE :
COMMENTS :

DESIGN	TC & KvW		
DRAWN	TC		
CHECK	-		
SCALE	1 : 100	SHEET	A1
JOB NO.	-	DATE	13.07.08

DRWG. NO. 201-01
FURNITURE & EQUIPMENT LAYOUT
SCALE 1 : 100

DRAWING PHASE

SHEET NO. 201 REVISION 1